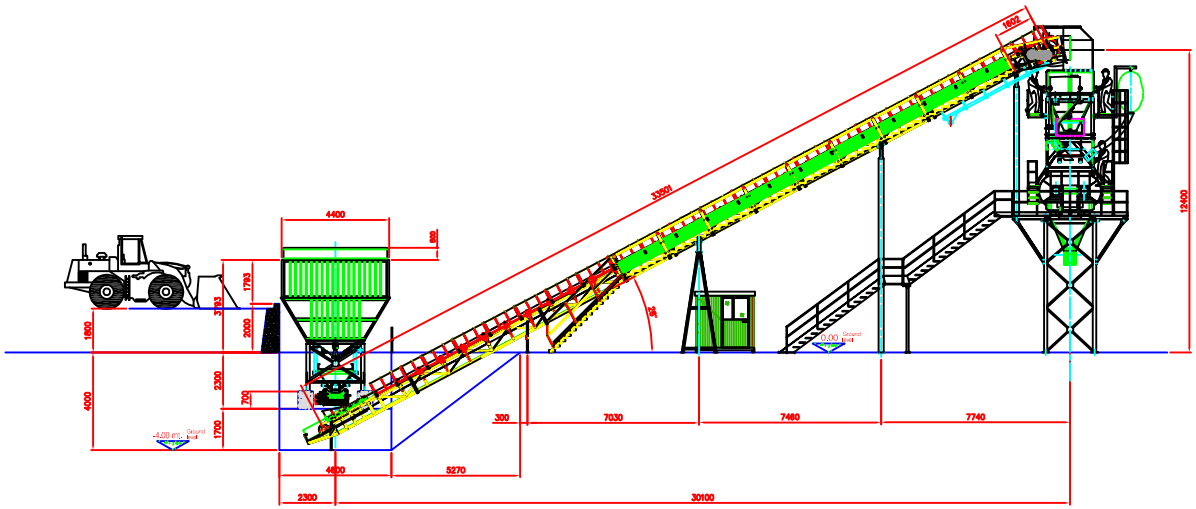

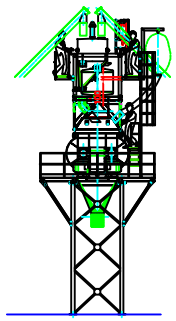

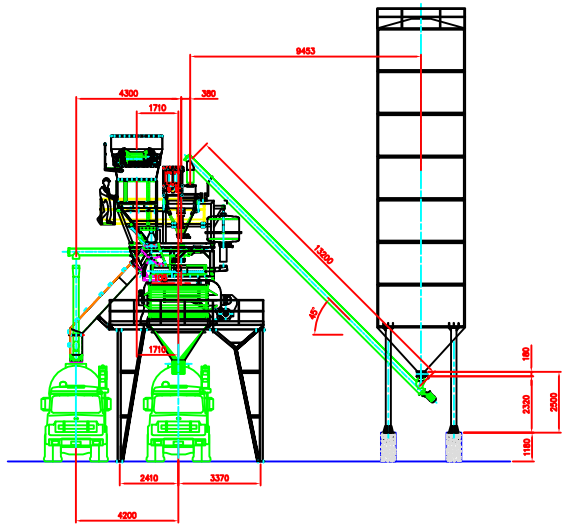

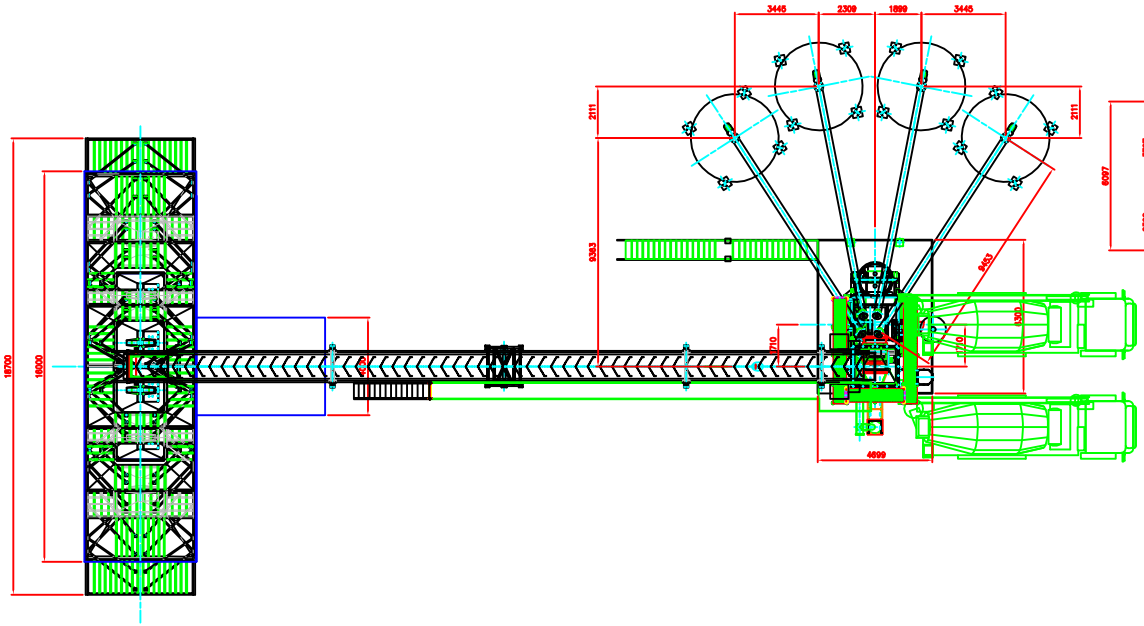

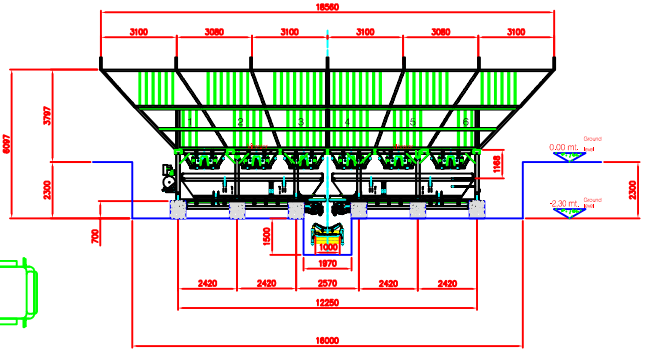

Project: Plant Pre-6 with TS-4800 and aggregate waiting hopper and dry output leg

Costumer: _____ Project no.: GPE-6101

German Plant Experience L.L.C.
P.O. Box 182234: Dubai - U.A.E.
TEL +971 4 2242274 FAX - 971 4 2242276

Name: Arabi

Date: 19-01-08

Scale: 1:75

Drawing no.: 3000-238-01

As by law enacted we reserve right of ownership of this drawing.